

IND.
Township No. VII North, Range No. VII East. Surveyed by Arthur Henrie 1806.

Quantity 10,982.85 added to the part north of the Indian Boundary.

Quality of the Soil on the Interior Section Lines

Between Sections	Quality &c.
35. 36	Level, timber, Beech & Hick
25. 36	Same
25. 26	do
24. 25	do
23. 24	do
13. 24	do
13. 14	do
12. 13	do
11. 12	do
11. 14	do
34. 35	do
26. 35	Rolling, timber, Beech &c.
26. 27	Same
23. 26	Level, timber, Beech
22. 23	do
14. 23	do
14. 15	do
15. 22	do
33. 34	do
27. 34	do
27. 28	do
22. 27	do
21. 22	do
32. 33	do
28. 33	Level, timber, Beech
28. 29	do
21. 28	do
20. 21	Good farming land
20. 29	do
31. 32	do
24. 32	Level, timber, Beech
30. 31	Same
29. 30	do

Township N7 South, Range N7 East of the Merid.

Interior Section corners

Quarter section corners continued 2 PM


Exterior Party	Bearing true	Inches diam	Course true	Links dist	Quality to	Section corners	Bearing true	Inches diam	Course true	Links dist	Section corners	Bearing true	Inches diam	Course true	Links dist	Section corners	Bearing true	Inches diam	Course true	Links dist
A	Beech	8	South	5		22.20.33.36	Sugar	12	S 70 E	70	Sto Hat	1	Beech	10	N 70 E	6	17			
a	Sapapins	18	North	6		25.24.25.20	Elm	20	S 34 W	21		2	do	12.5	8	W	14			
B	W. oak	12	N. 56 W.	3		15.11.23.24	Beech	15	S 43 W	6		3	do	15.5	31	W	14			
b	Elm	18	N. 87 E.	18		11.17.13.14	do	14	S 11 W	18		4	do	18.5	58	E	6			
C	Beech	20	N. 60 E.	15		26.27.24.35	do	17	S 20 E	13		4	do	6.5	3	W	38			
c	do	26	S. 81 W.	16		22.22.26.27	Beech	24	S 43 E	21		1	do	10.5	11	W	23			
D	Beech	8	N. 29 W.	14		14.15.27.23	Beech	10	S 10 E	13		2	do	15.5	13	E	41			
d	Sugar	17	N. 87 E.	4		27.28.33.34	do	12	S 24 W	29		2	do	20.5	25	E	12			
E	W. oak	29	S. 57 W.	30		21.22.27.28	do	8	S 13 E	8		3	do	6.5	10	W	58			
e	Sugar	17	N. 46 E.	17		23.24.37.33	do	10	S 40 W	21		4	do	15.5	57	E	9			
F	Beech	10	S. 40 W.	11		20.21.28.29	Beech	10	S 40 W	21		1	do	10.5	23	E	26			
f	do	5	S. 47 E.	10		24.30.31.32	do	8	S 52 E	18		2	do	15.5	25	W	17			
G	Beech	20	N. 71 E.	52			Elm	60	S 53 W	33			Elm	15.5	16	W	27			
g	do	15	S. 30 W.	5																
H	Beech	10	N. 85 E.	14																
h	do	6	S. 69 W.	14																
I	Dogwood	6	S. 60 E.	4																
i	W. oak	15	S. 56 W.	19																
K	Beech	20	S. 16 E.	27																
k	W. oak	10	S. 3 W.	37																
L	Beech	8	S. 47 W.	3	From L to M, Level; back Oak															
l	do	15	N. 62 E.	9																
M	Beech	16	N. 7 E.	15																
m	do	5	S. 2 W.	19																
N	W. oak	12	N. 55 W.	12	M to N, Rich, oak, sugar &c.															
n	Beech	12	N. 53 E.	10																
o	Sugar	12	S. 39 W.	20																
o	W. Walnut	17	N. 16 E.	27																
P	Elm	14	S. 27 E.	6	N to O, same															
p	Beech	6	S. 2 E.	16																
q	Beech	12	N. 85 W.	6																
q	Sugar	12	S. 70 E.	13																
Q	W. oak	36	N. 53 E.	31	O to P, Pretty good; Oak															
o	W. oak	30	S. 38 W.	48																
o	Sugar	12	S. 53 W.	26																
P	Beech	18	S. 63 E.	28																
p	Poplar	36	N. 19 W.	8	P to Q, same															
p	Beech	16	N. 11 E.	29																
r	W. oak	24	N. 45 W.	25																
R	Beech	12	S. 72 E.	14																
r	Beech	8	N. 42 W.	4	Q to R, Good; Beech & oak															
Q	W. oak	12	S. 30 E.	20																
q	Beech	8	S. 40 E.	14																
q	do	76	S. 69 W.	26																
R	Beech	12	S. 83 W.	18																
r	do	12	N. 40 E.	16	R to S, Level; Beech															
r	Beech	12	S. 33 W.	20																
S	do	8	North	27																
s	Poplar	36	N. 69 E.	19	S to T, same															
s	Beech	12	West	27																
s	Beech	10	N. 84 E.	13																
T	do	12	N. 78 W.	32																
T	Beech	3	N. 14 W.	24	T to U, same															
t	do	10	S. 5 W.	16																
t	Beech	10	N. 68 W.	10																
U	do	9	S. 52 E.	24																
U	Beech	17	S. 40 E.	17	U to V, Level; Beech & oak															
u	do	30	N. 9 W.	27																
u	Sugar	12	N. 84 W.	8																
v	Beech	18	S. 74 E.	40																
V	Beech	10	S. 36 W.	8	V to W, same															
v	do	16	N. 51 E.	10																
v	Beech	12	S. 30 W.	12																
W	do	7	N. 75 E.	29																
W																				
W																				

Quarter Section corners described

From	Bearing true	Inches diam	Course true	Links dist
P to B at 1	Beech		S 61 E	26
do	do	10	N 44 W	11
2	Hickory	20	S 82 E	14
3	Beech	24	S 63 W	15
do	do	5	S 80 E	15
4	do	10	S 22 E	13
5	Beech	10	N 79 W	17
do	do	6	N 34 E	9
6	Beech	10	N 47 E	14
do	do	10	N 36 E	14
7	Red bud	6	S 58 W	18
8	Elm	20	N 61 W	16
O to D at 1	Beech	10	S 70 E	27
2	Buckeye	16	N 73 W	33
3	Beech	20	S 8 E	28
4	Dogwood	5	S 23 W	29
5	Beech	15	N 31 W	8
6	do	12	S 15 W	19
7	Sugar	10	S 40 E	14
8	Beech	8	N 47 E	10
N to G at 1	Hickory	10	S 66 E	14
2	Beech	10	N 18 E	8
3	do	5	S 63 E	15
4	Beech	20	N 9 E	21
5	Sugar	6	S 60 E	31
M to I at 1	Beech	10	S 60 E	5
2	do	8	S 31 W	25
R to K at 1	Beech	12	S 4 E	40
2	do	8	N 5 E	11
3	Beech	40	S 6 E	38
4	do	10	S 67 E	10
5	Beech	10	S 79 W	5
6	Elm	6	S 70 E	15
7	Beech	10	S 14 E	21
8	do	10	N 81 E	15

Indiana
HQ

Section 14 North, Range N. VII East of 2^d Mer.

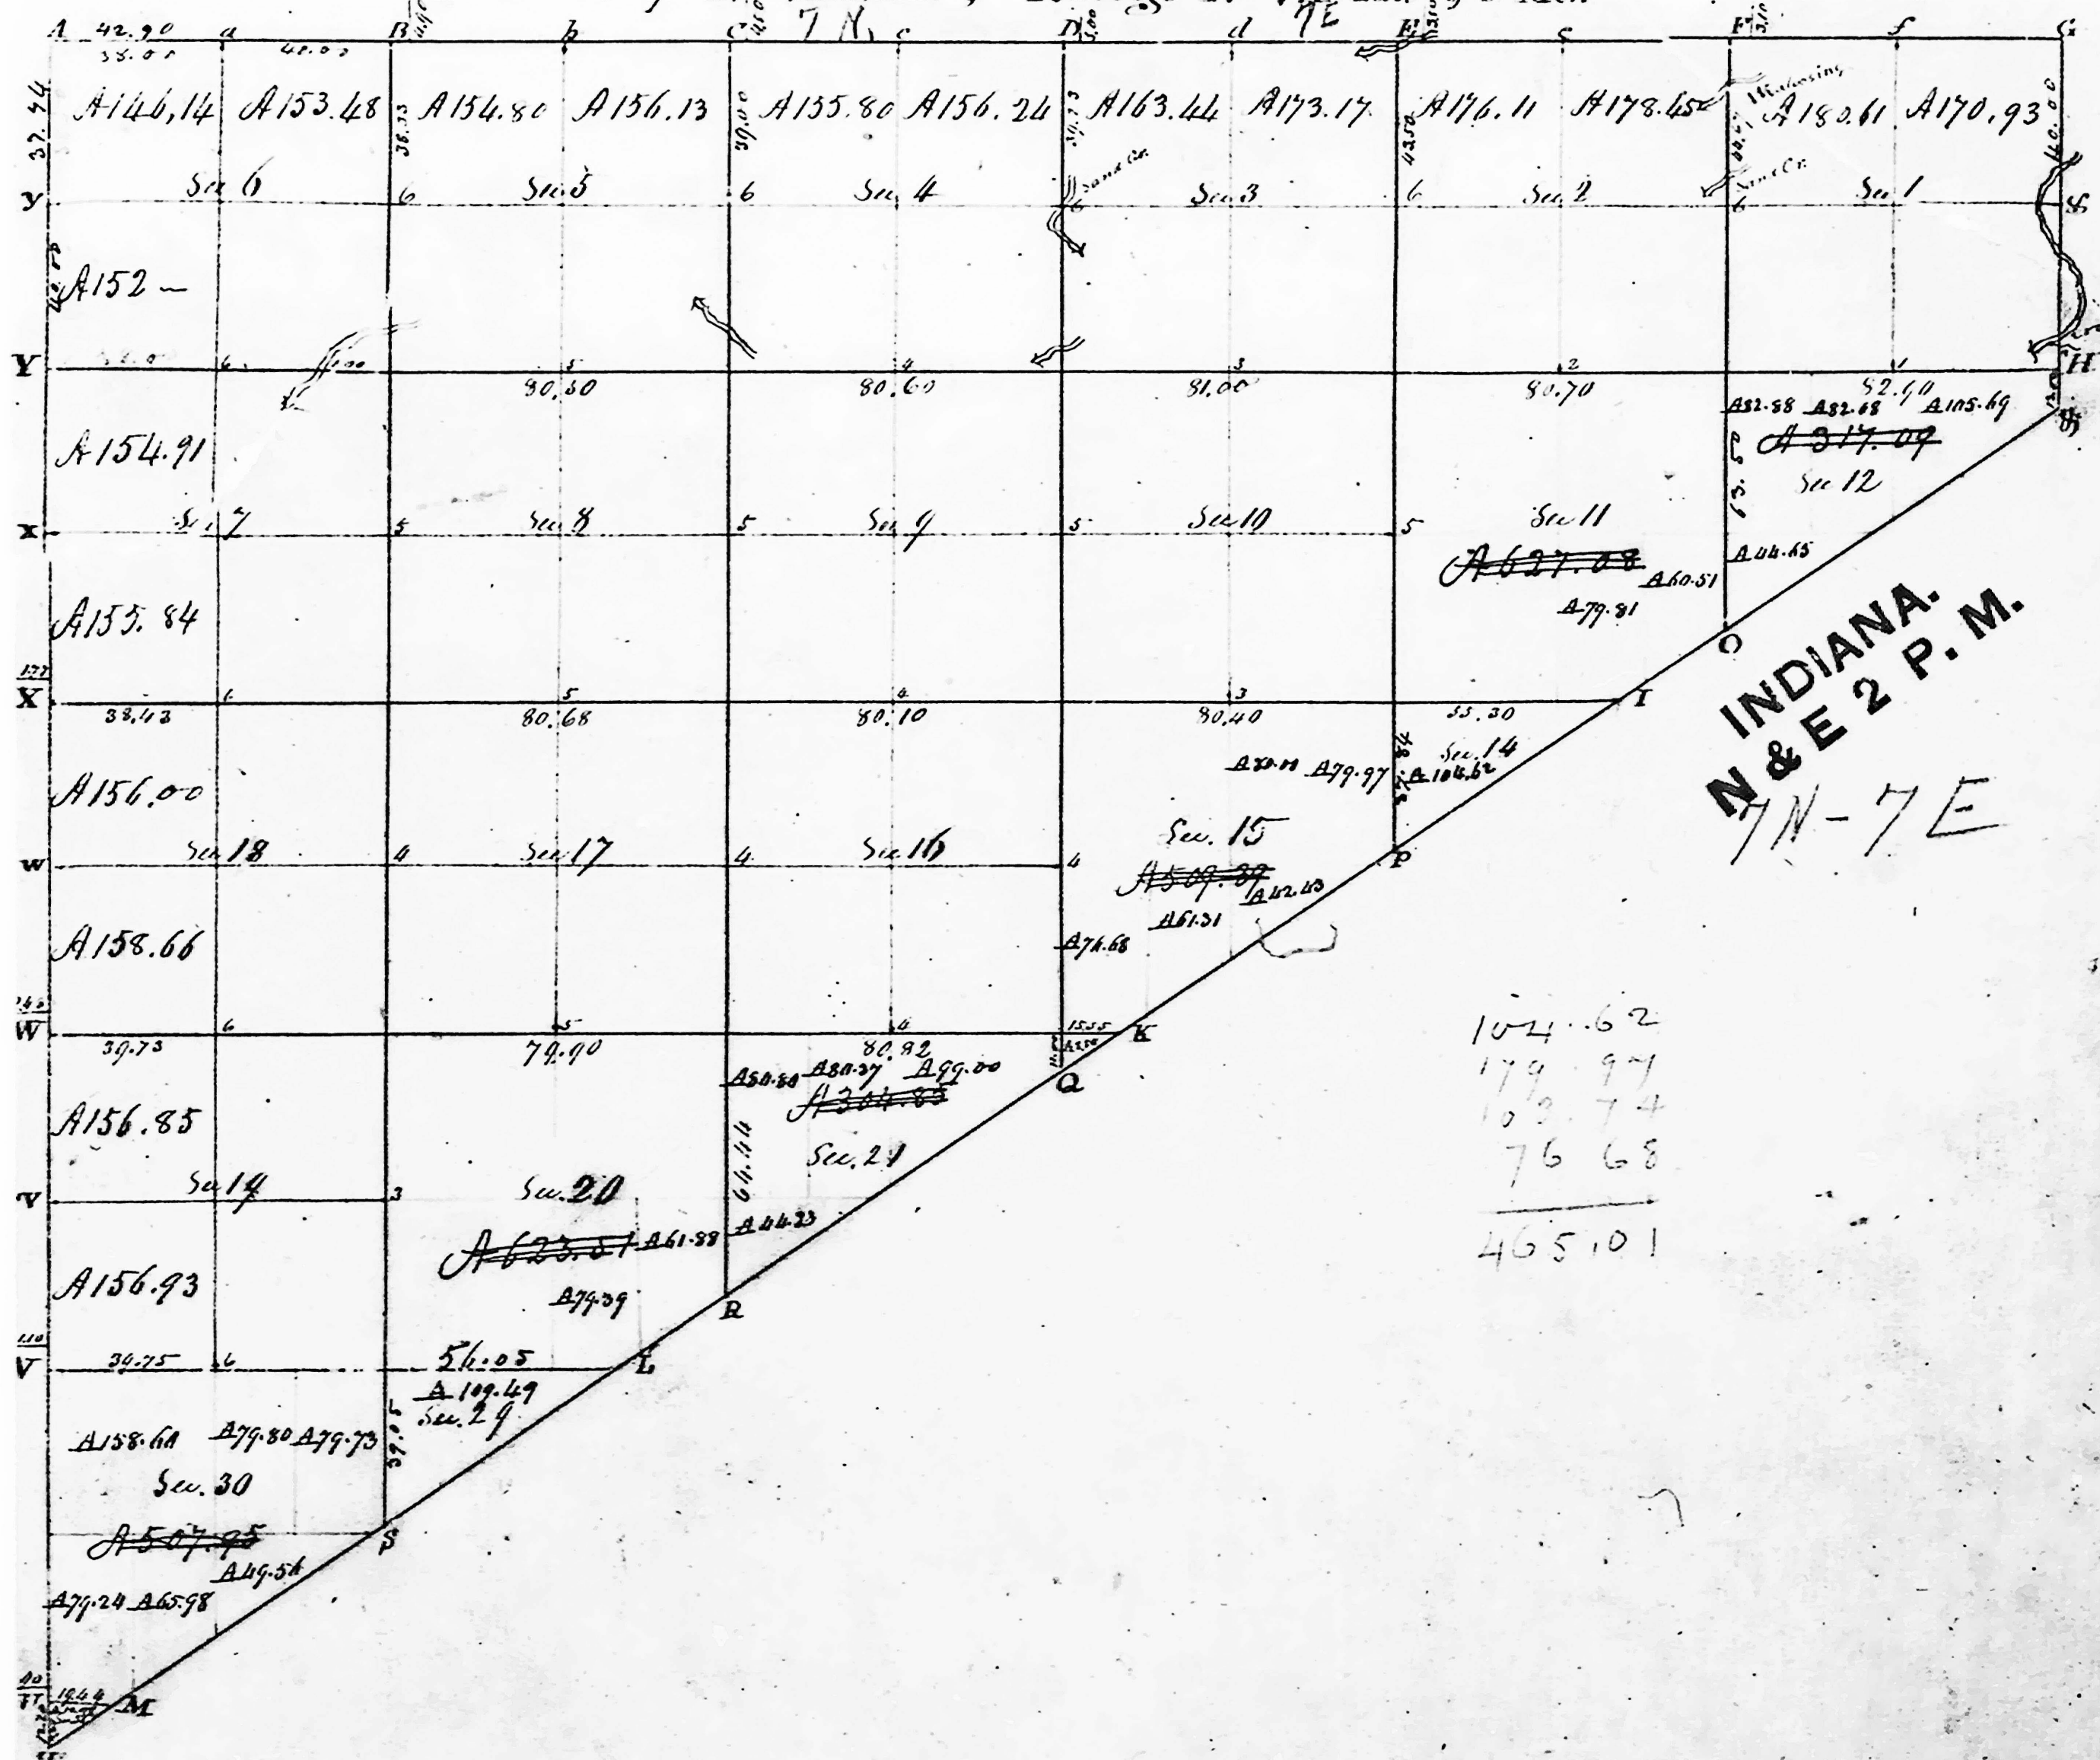


104.62
179.97
102.74
76.68
465.01

Scale of 40 chains to an inch


A true copy from the Original, on file in the Office,
Surveyor General's Office, March 8th 1820.

Edward S. Allen, Secy Gen


Township N. 7 North, Range N. 7 East of 2nd Meridian

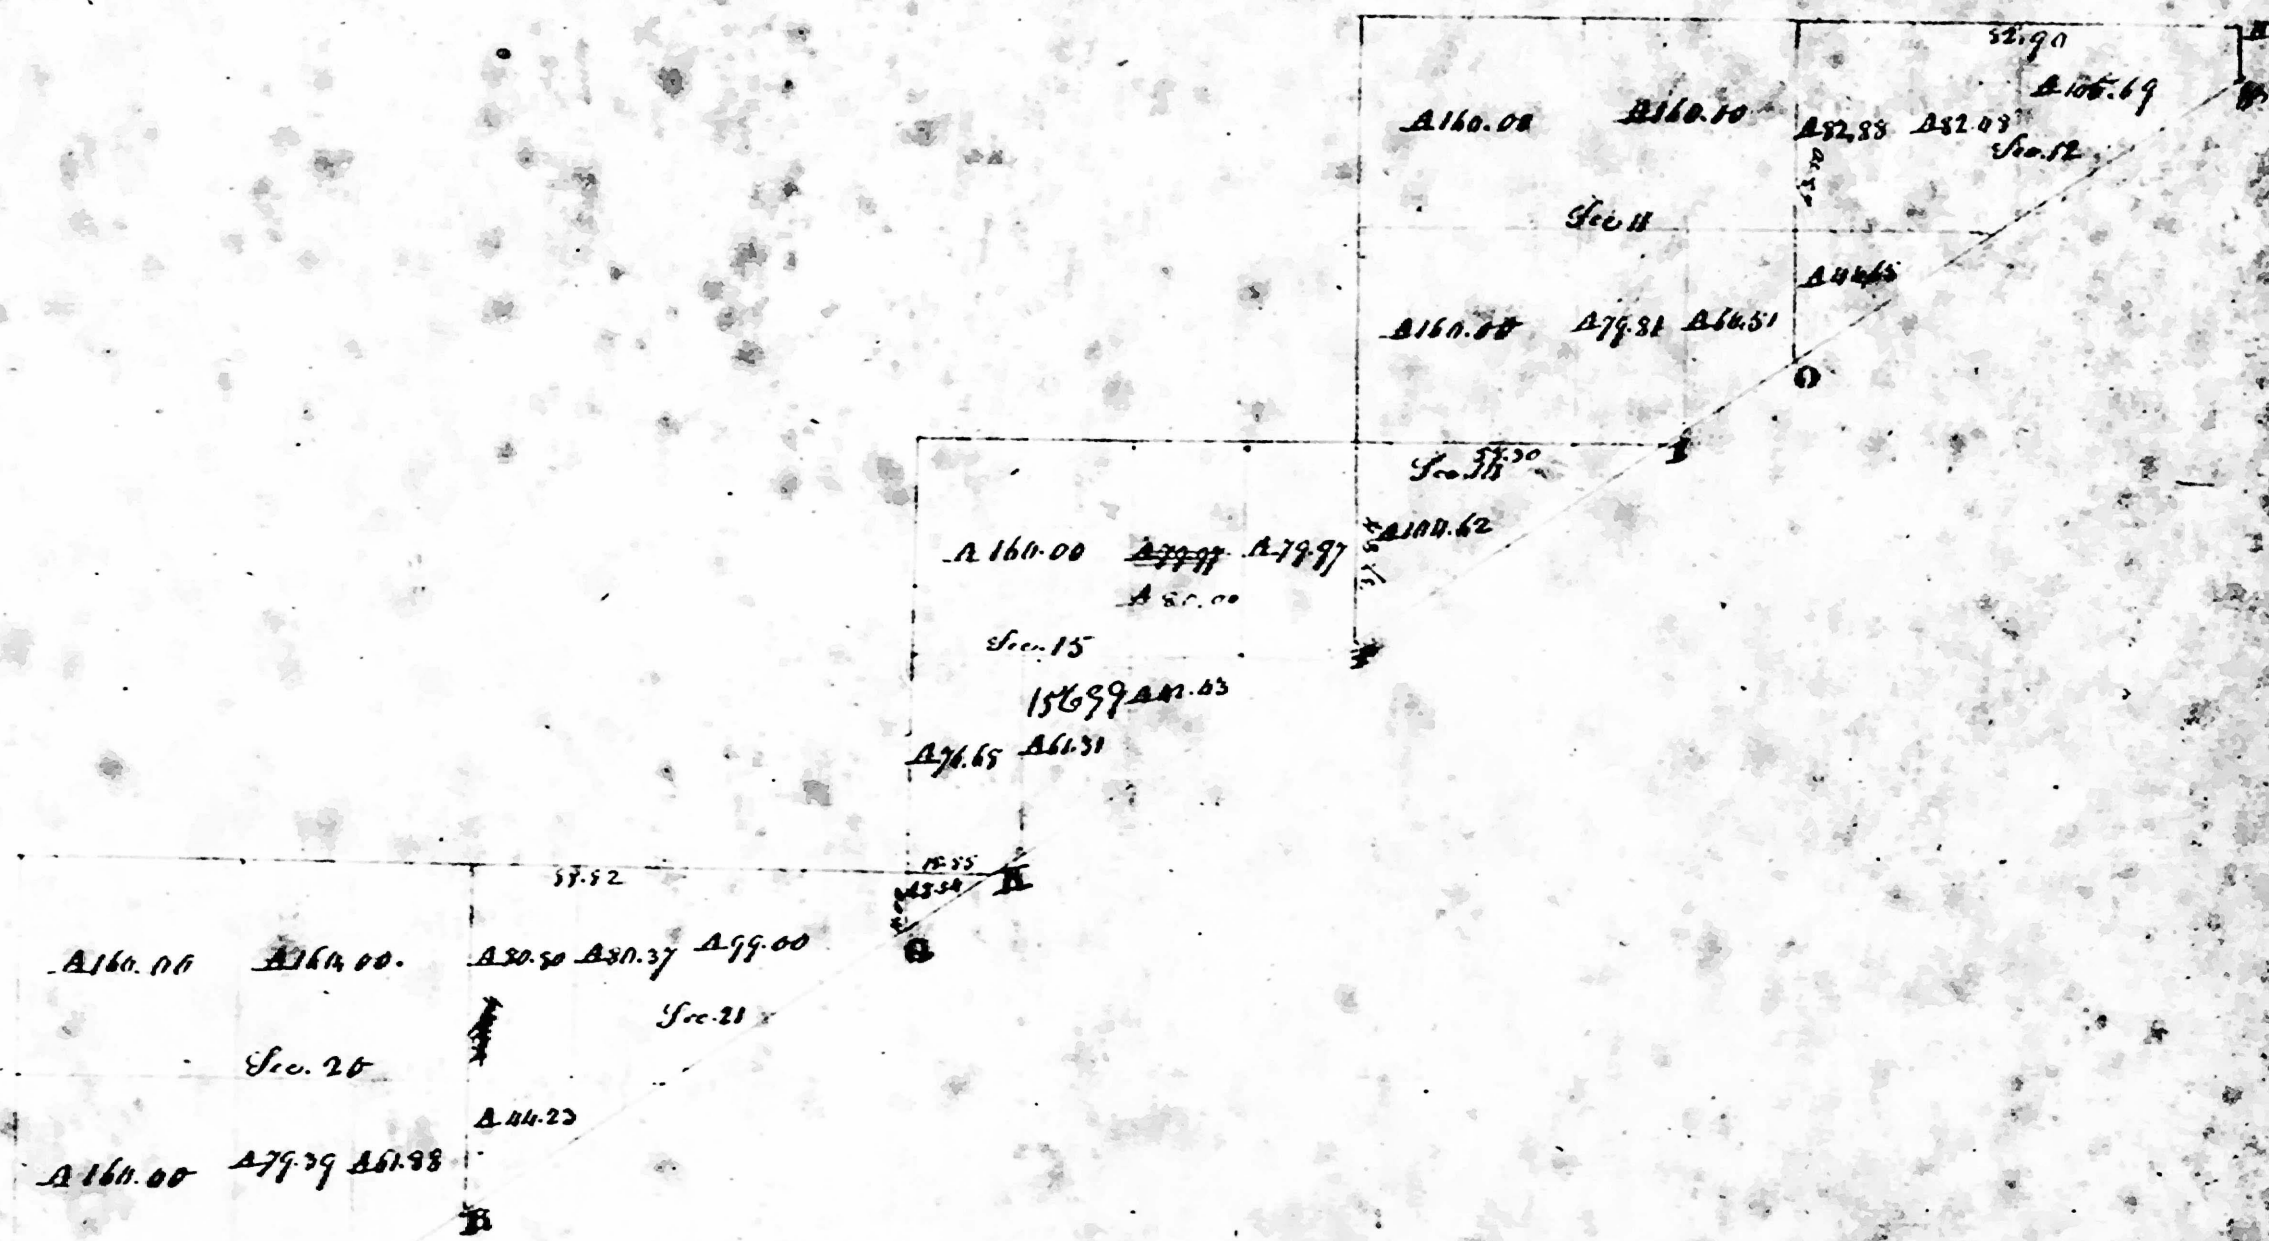


(Township N^o 9 North, Range N^o 4th East of 2^d Meridian

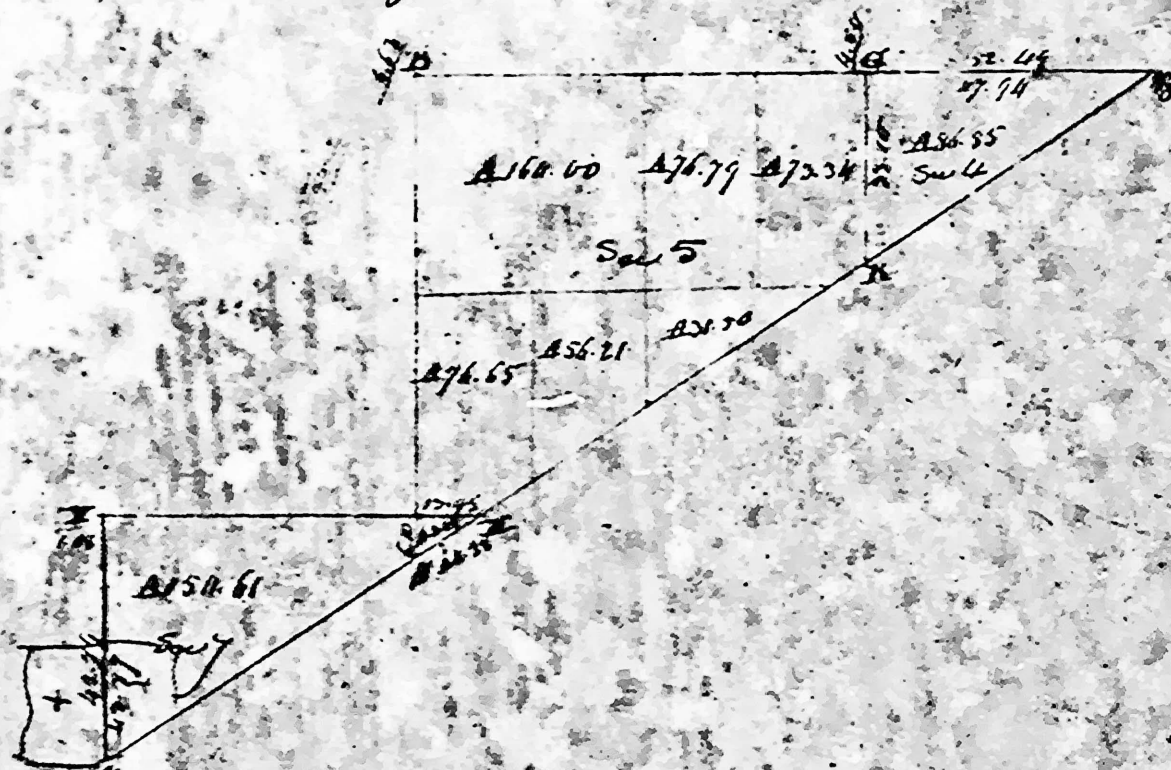

7

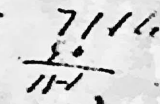

by J. J. May & Co. Ind. Mer. ✓

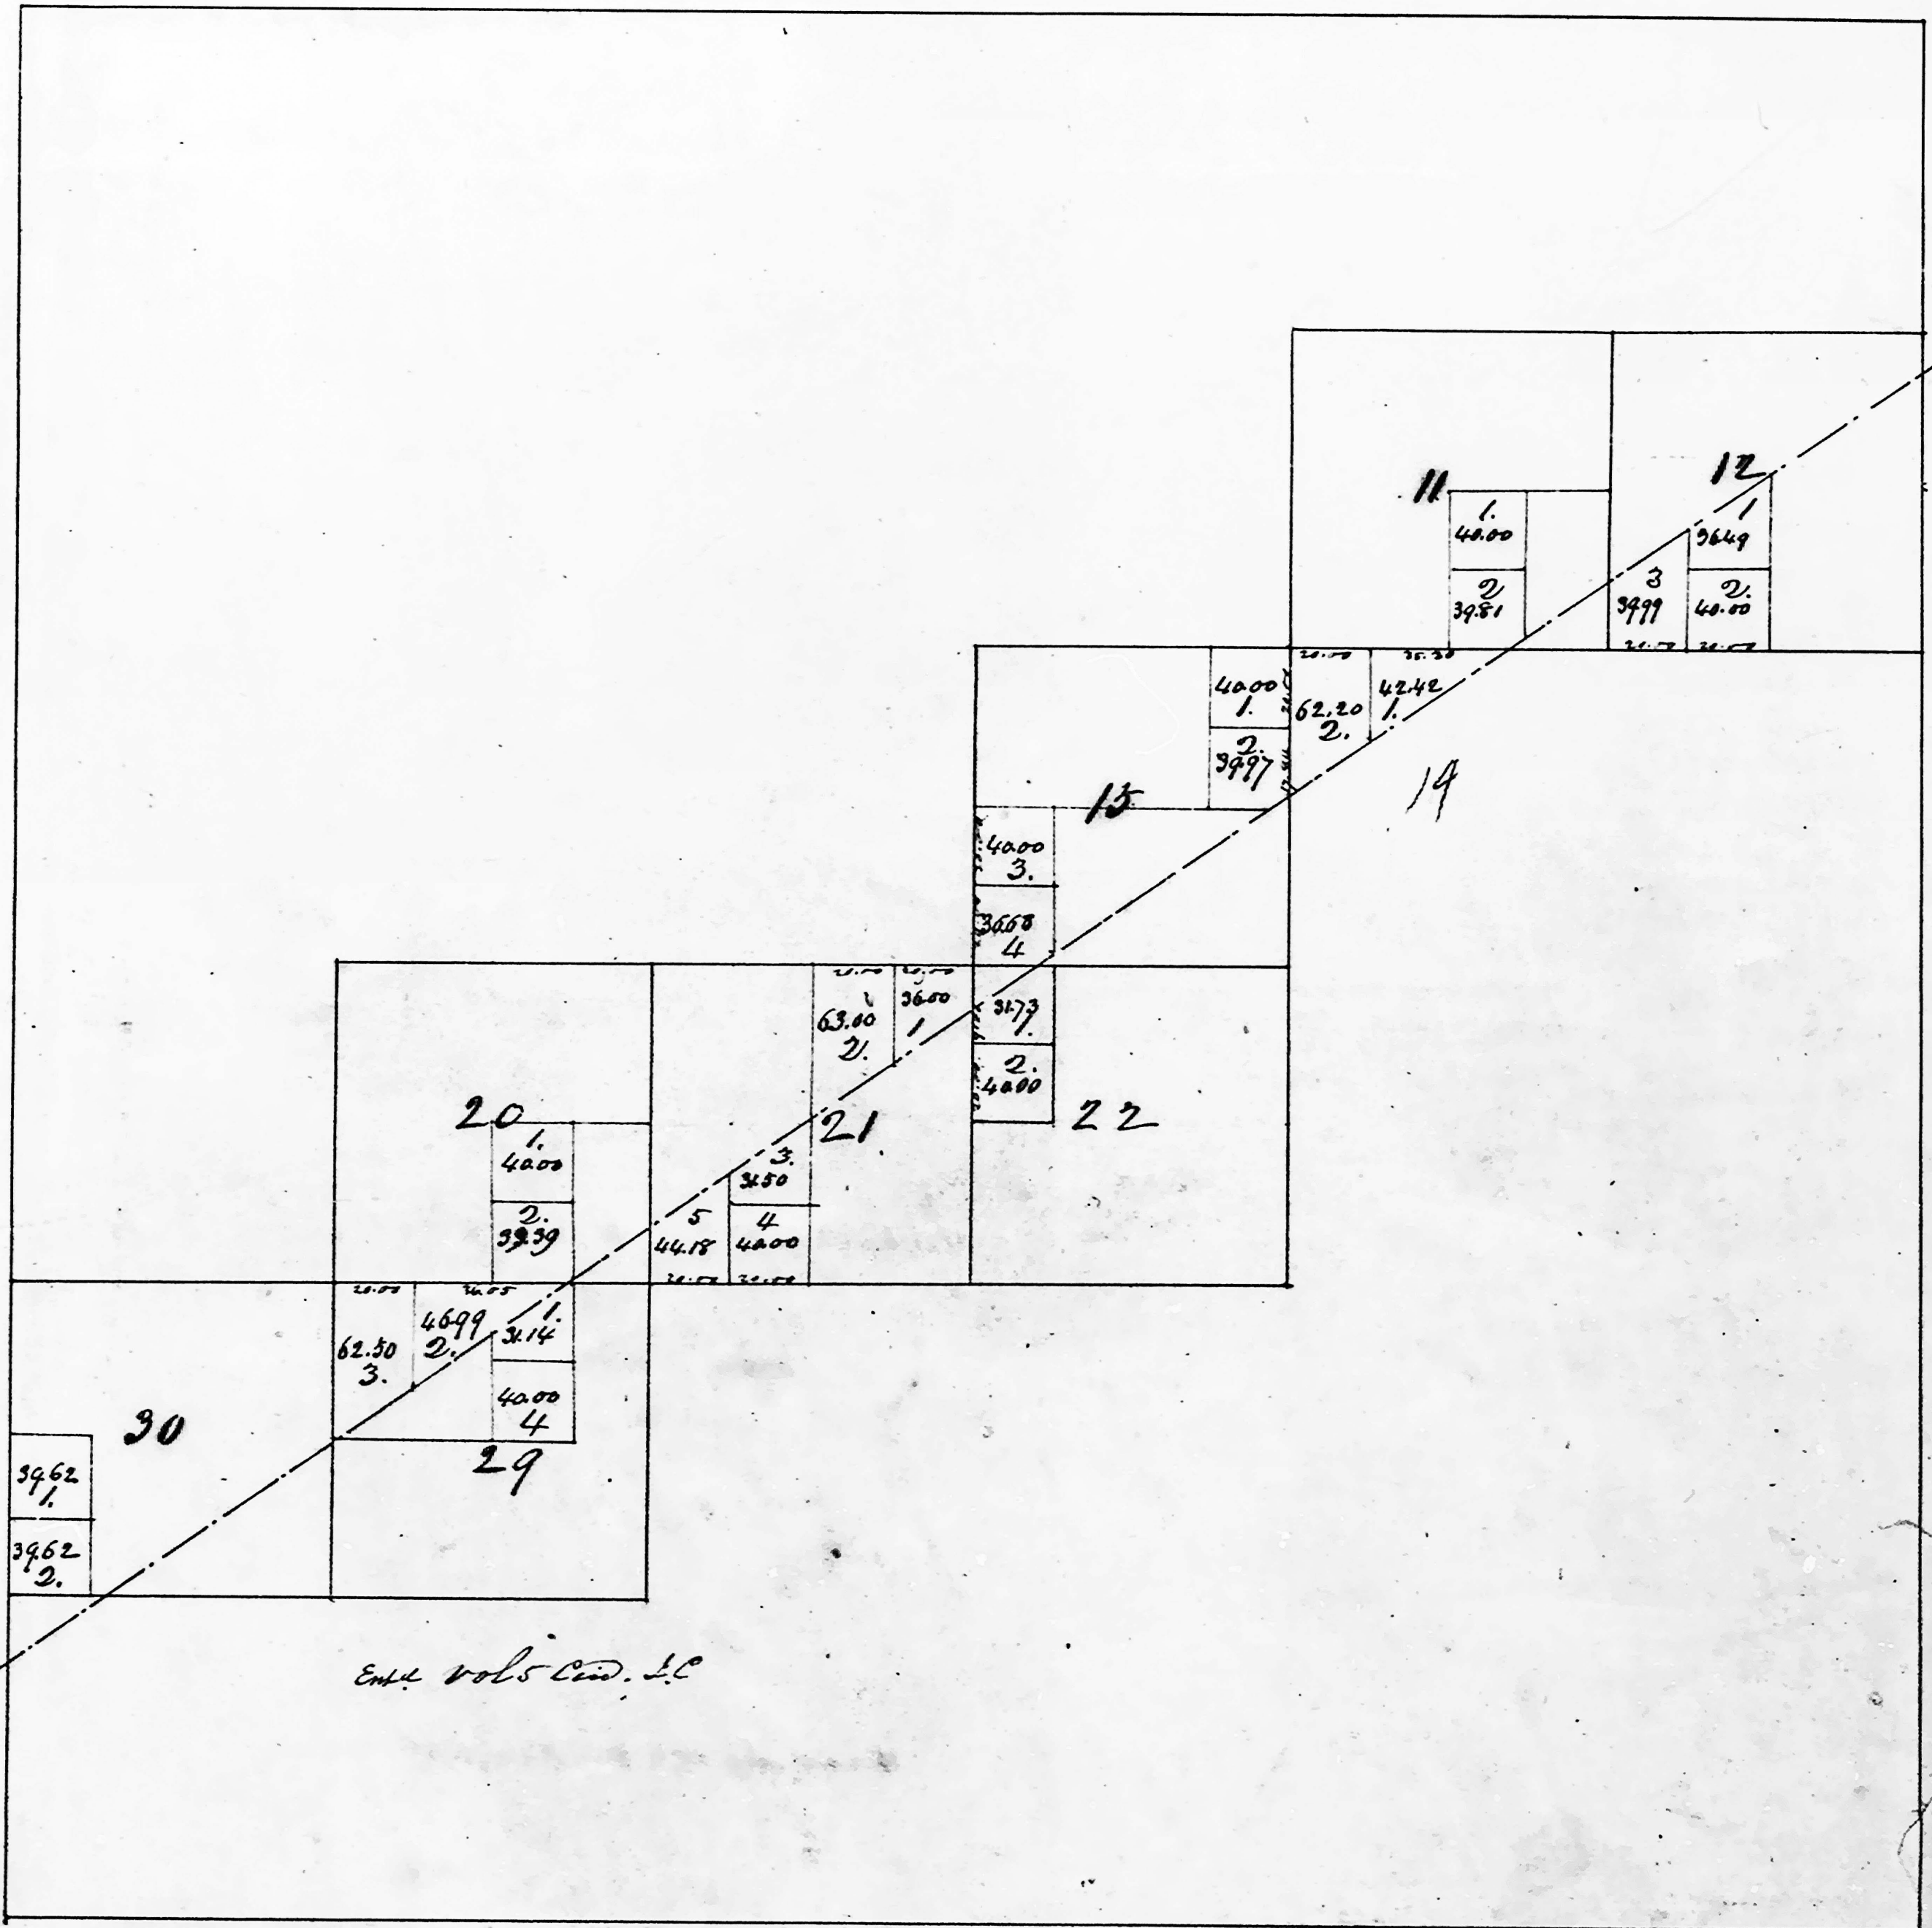

Ent. vol. 100. L.C.

The foregoing subdivisions of fractional sections, are truly copied from the original plat in this office.
 Surveyor General's Office
 Cincinnati October 19th 1859


Sam. Williams
 Ch. clk.

Fractional Sections in Jeffersonville District

Township N. 2 N., Range N. 7 E. 2. mi.

Township N. 7 N., Range N. 7 E. 2. mi.


Township N. 8 N., Range N. 9 E. 2. mi.

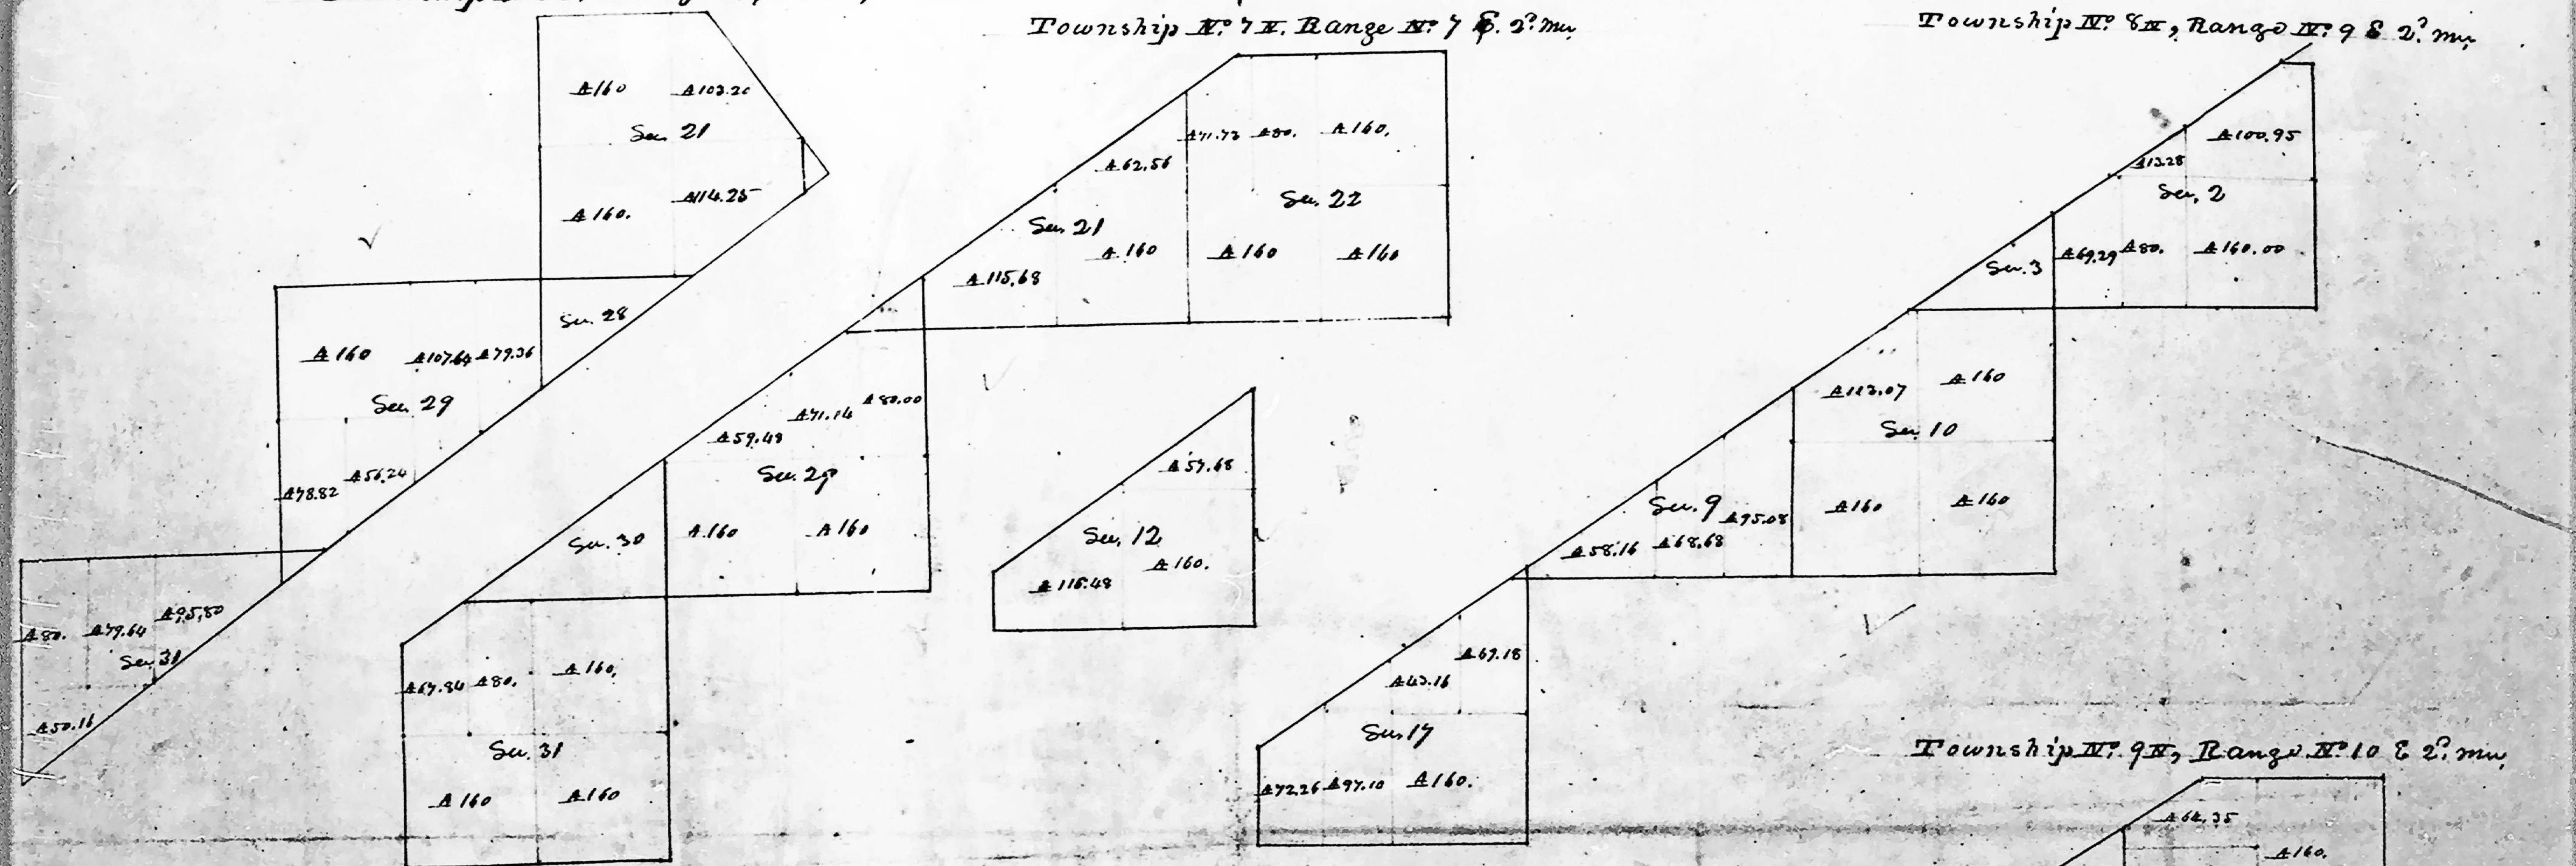


Township N. 2 N., Range N. 8 E. 2. mi.

Township N. 9 N., Range N. 9 E. 2. mi.

Township N. 9 N., Range N. 10 E. 2. mi.

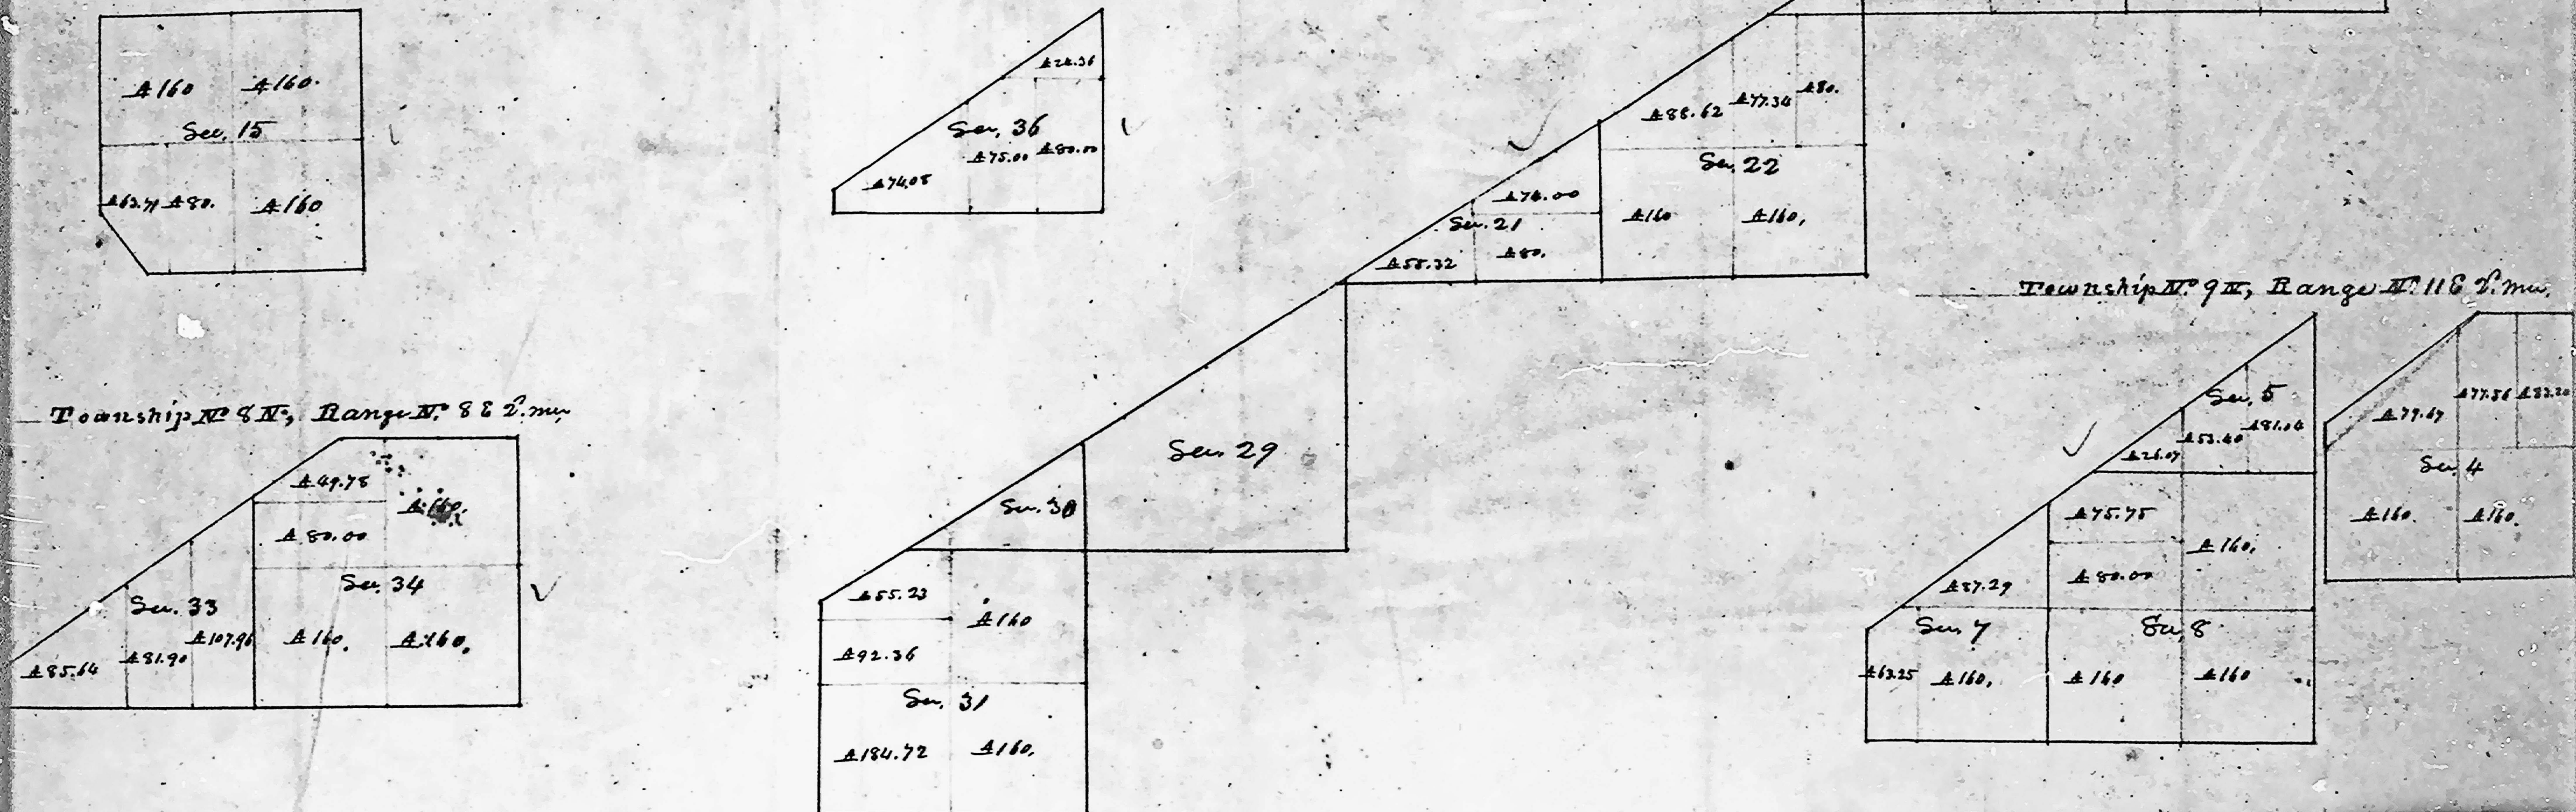

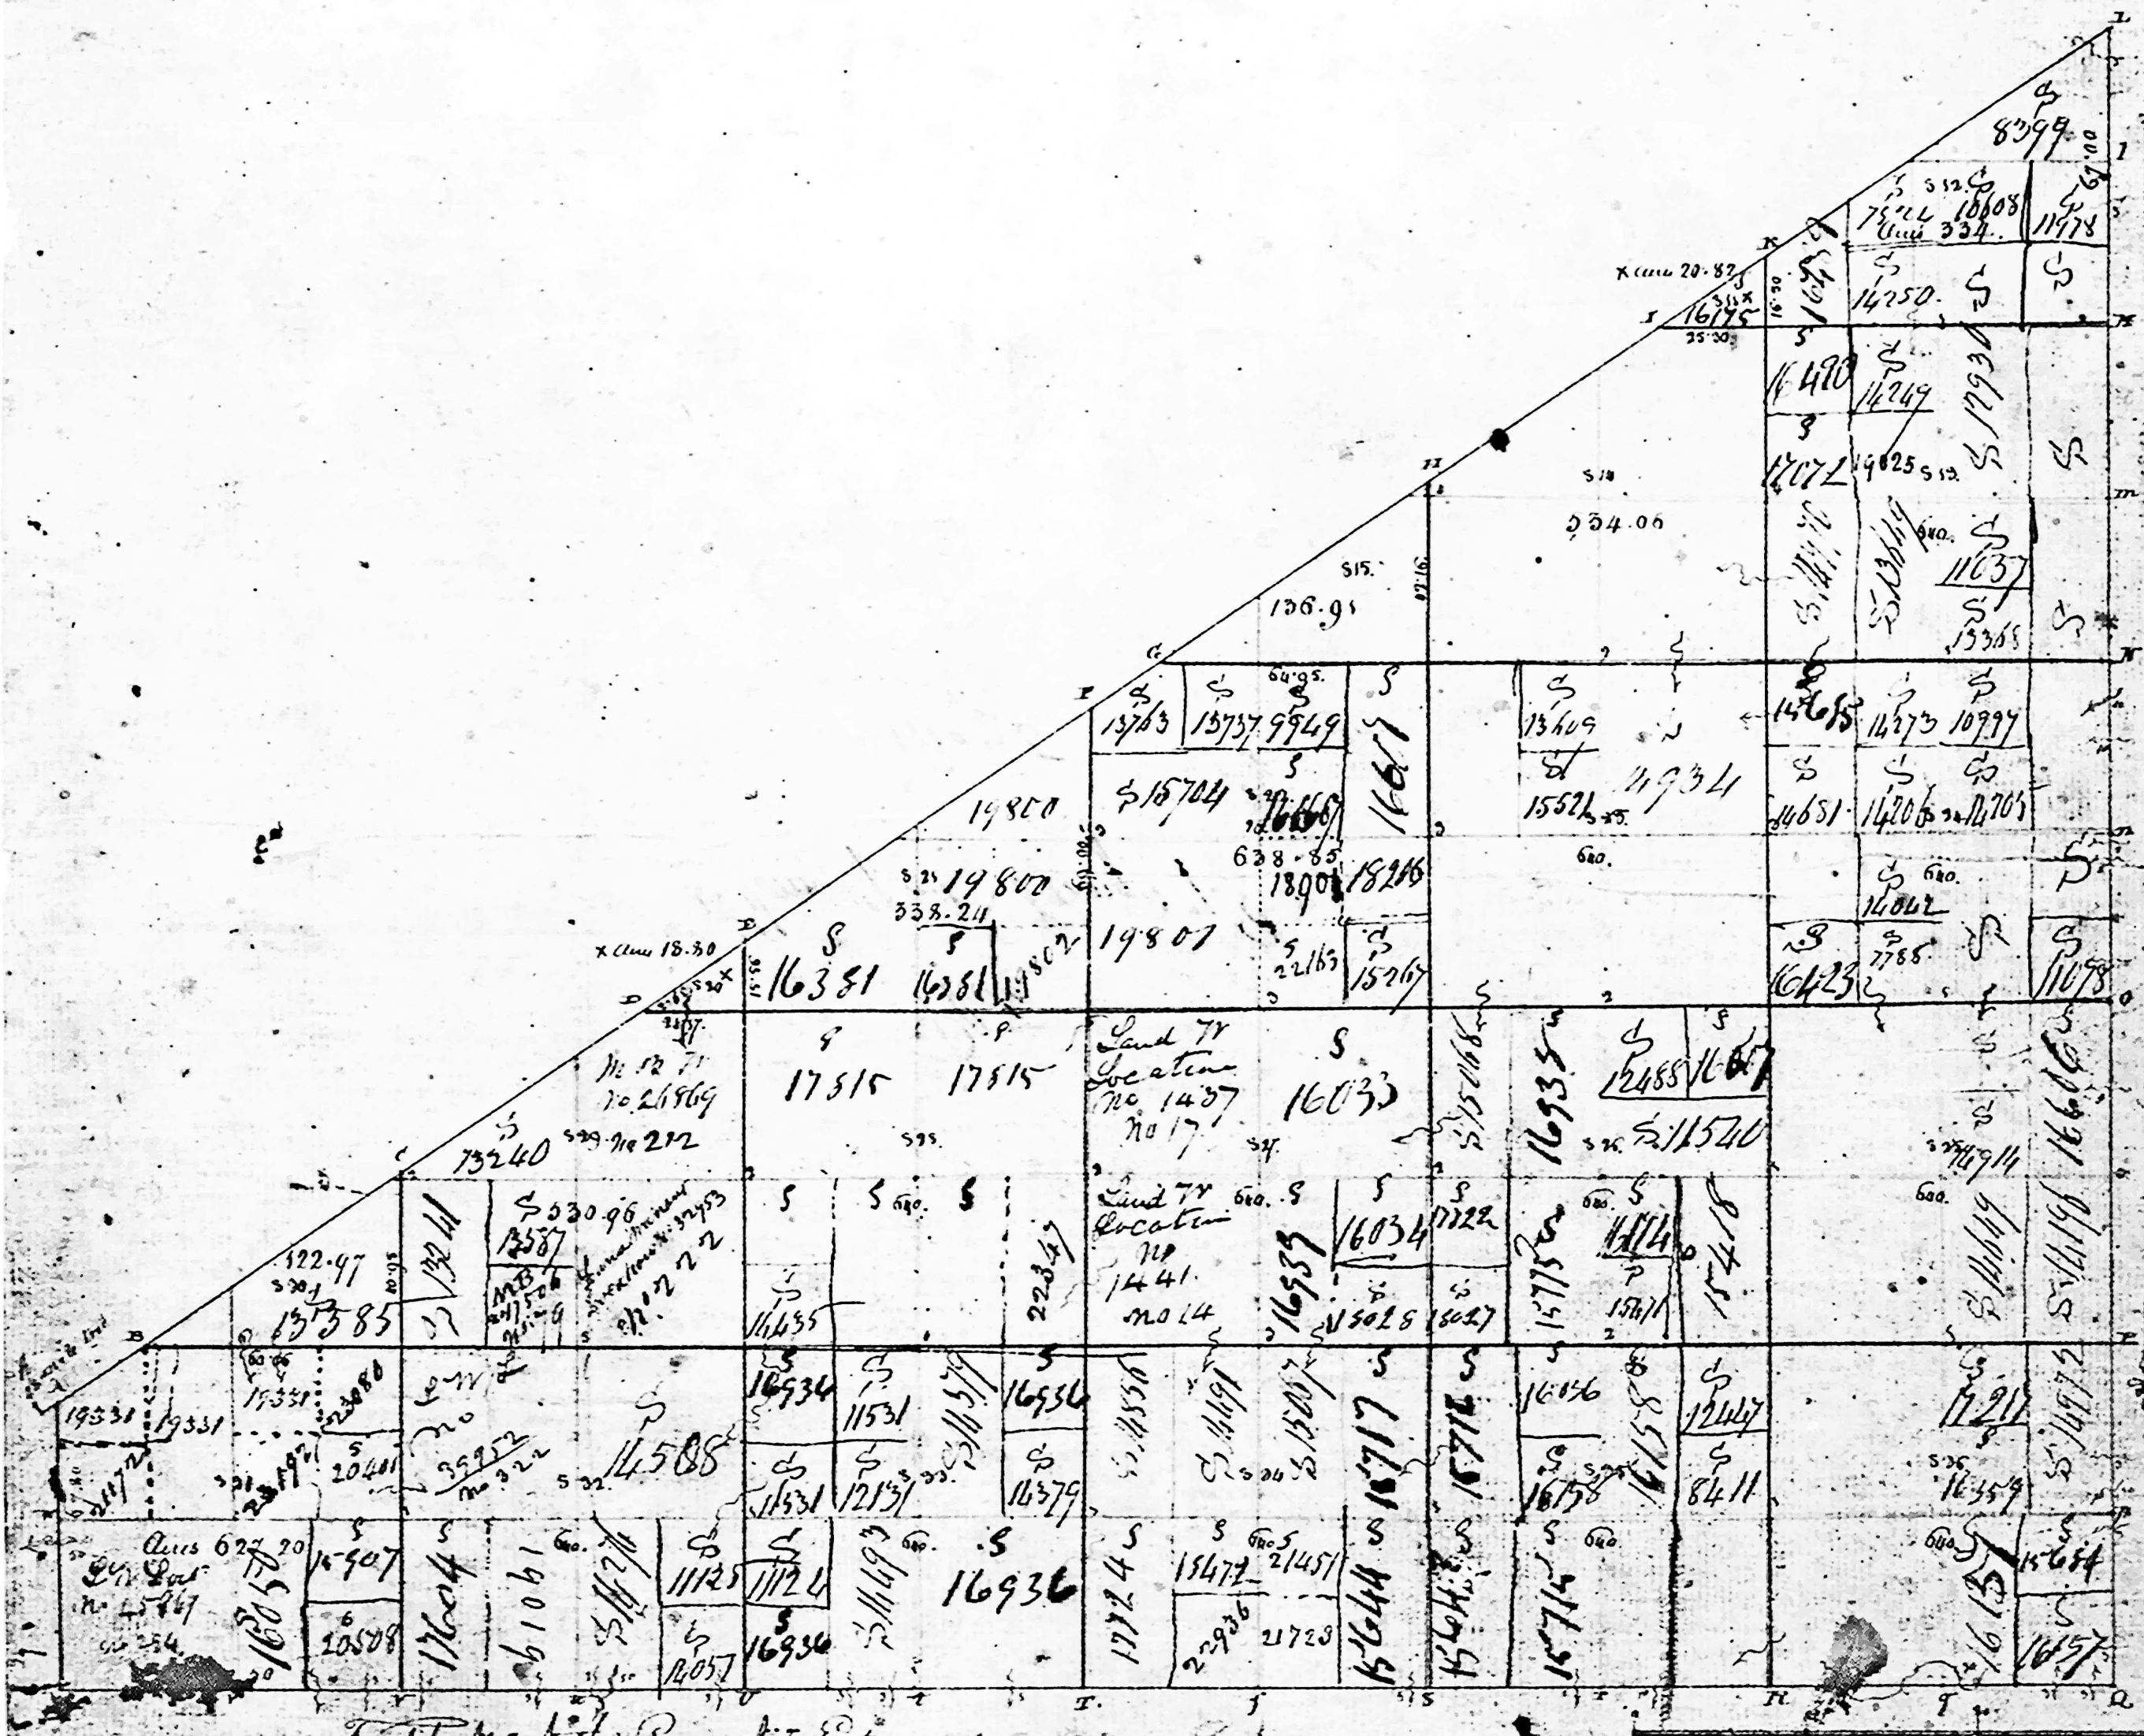

Township N. 7 North Range N. 7 East

Soal of Faly Chain to an Inch.

Substant to a Contract with Instructions from Jared McAniff, Sr., Surveyor General of the United States, bearing date the 18th of June 1806. I have admeasured, laid out & surveyed, the above described Township; & do hereby certify, that it had such marks & corners, both natural, as are represented on said plat & described in the said Notes made thereof & returned with this plat into the Surveyor General's Office.

Certified this 27 day of December 1806

Thos. Casey Esq.
Hartford Mansfield
Sut. Genl.




Arthur Hensie

Township N^o VII North, Range N^o VII East of 2^d Mer.

[INDIANA]

9.

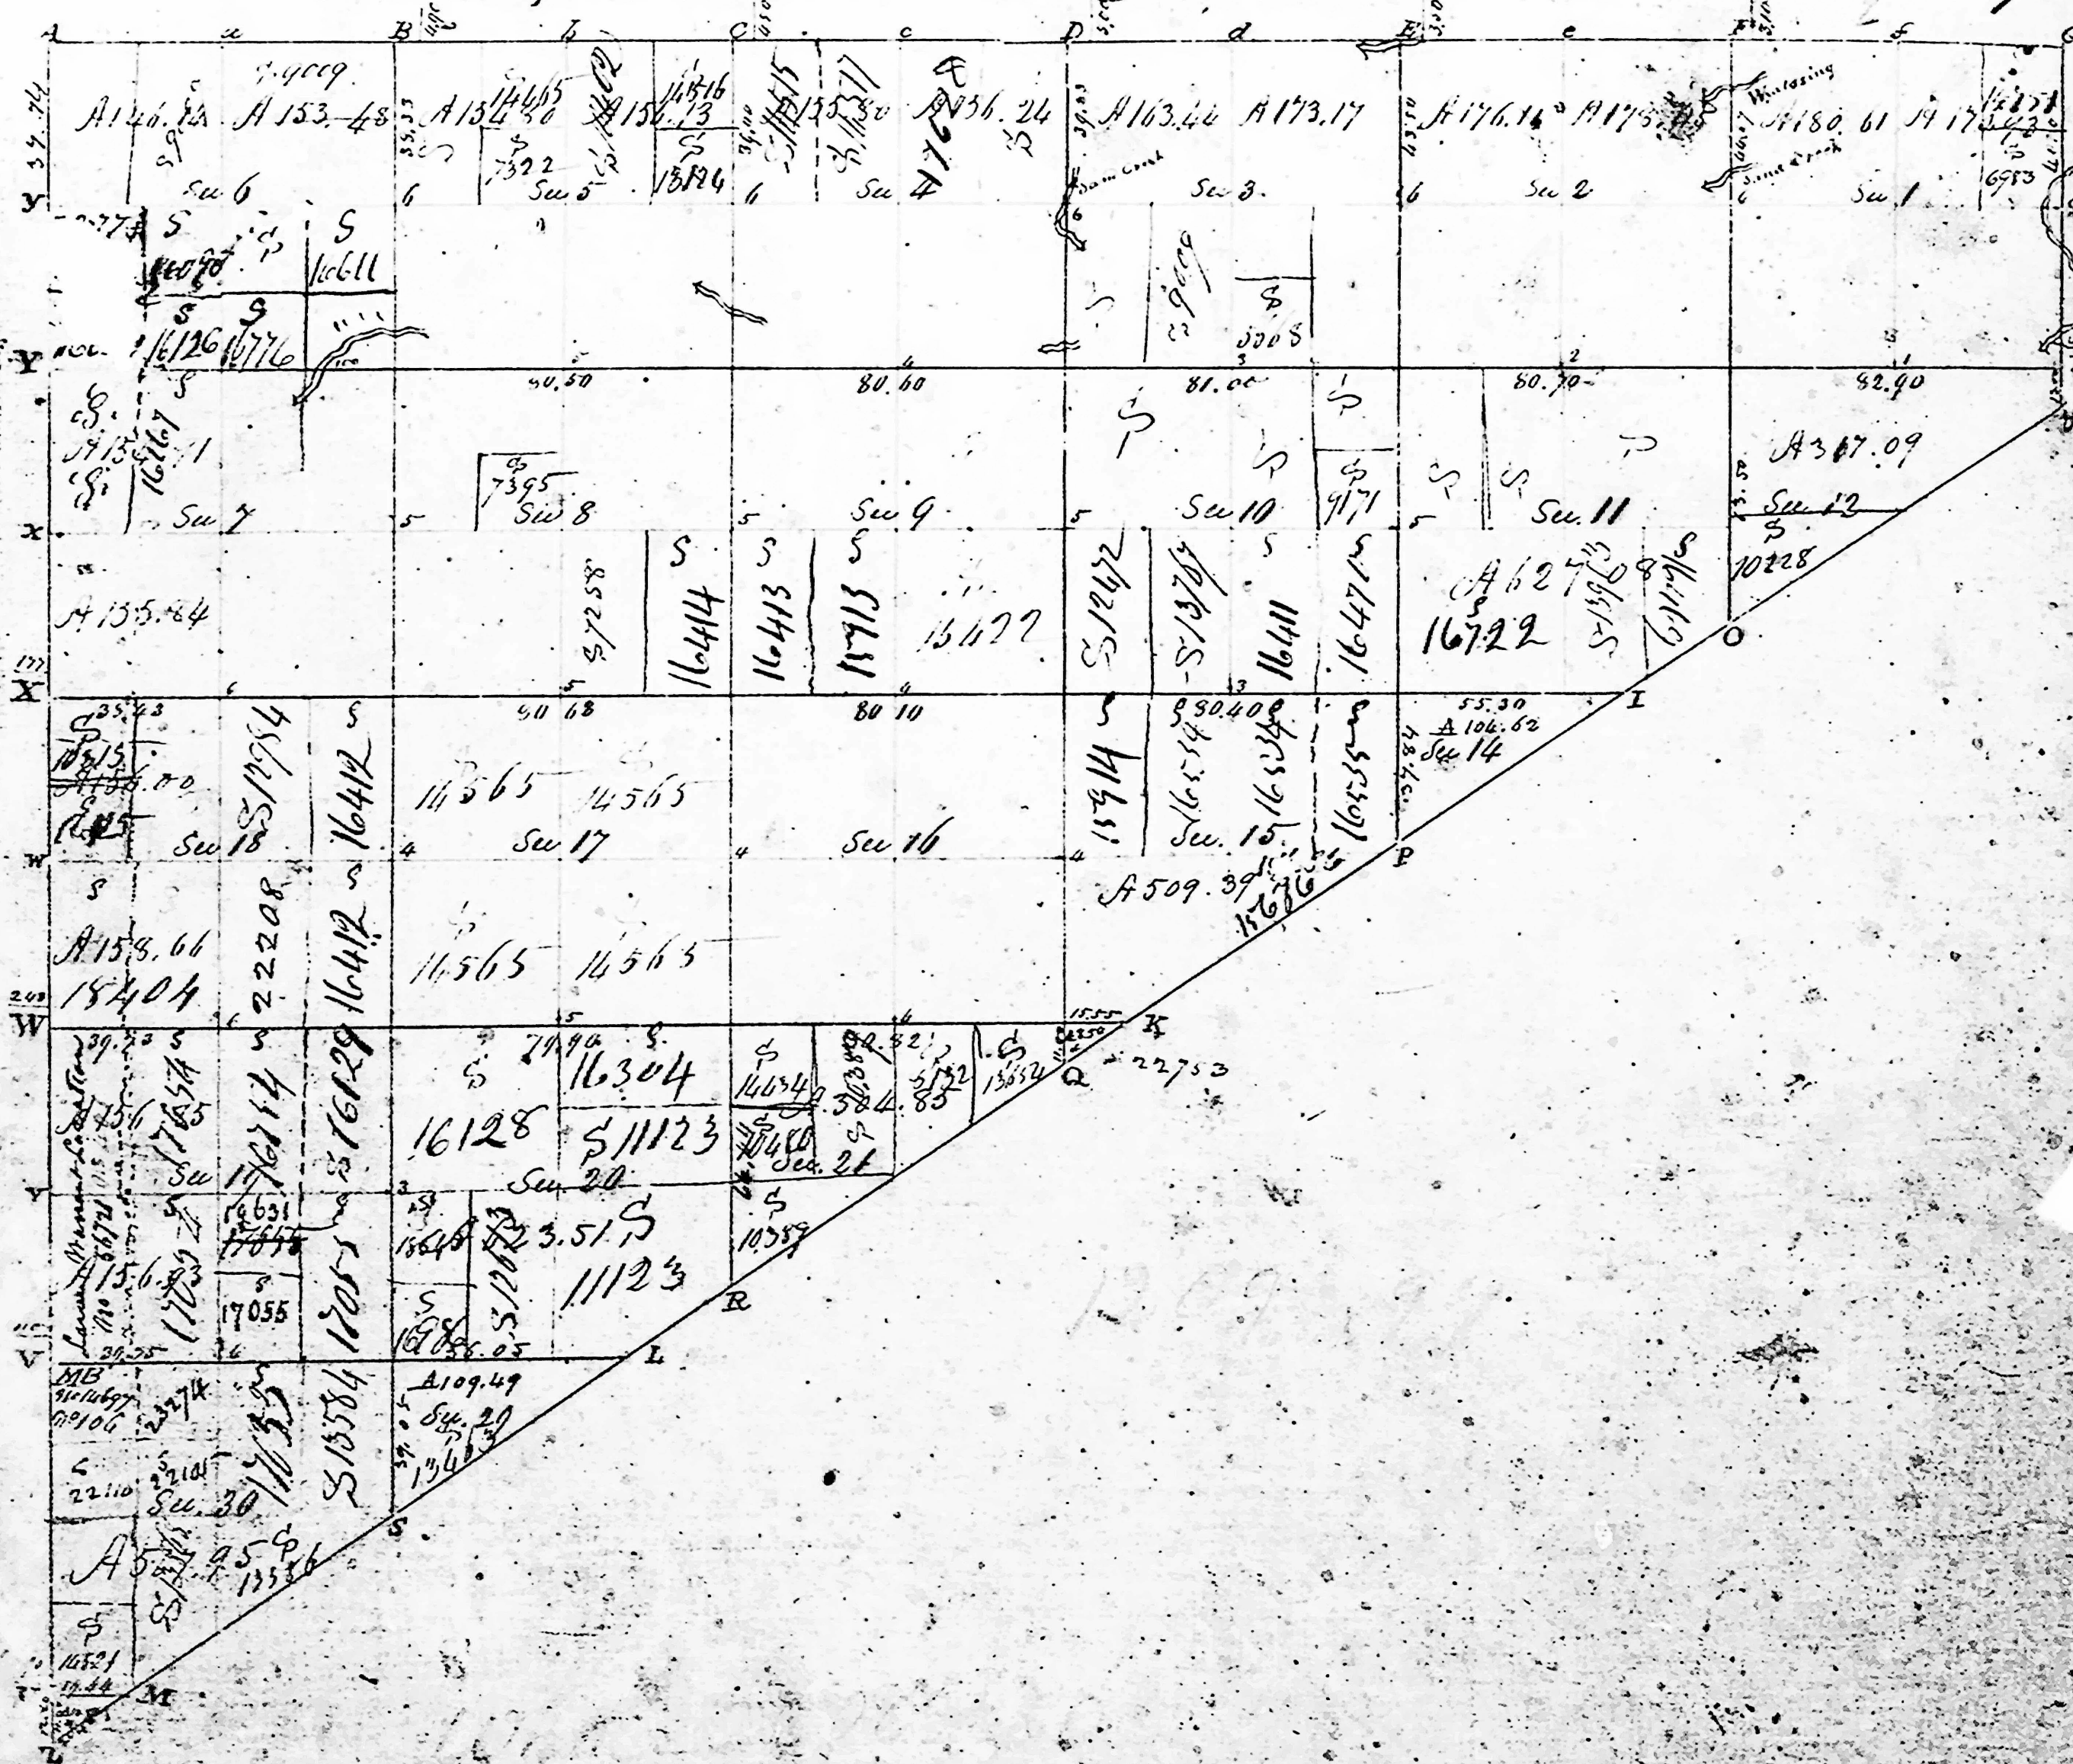

A finer copy than the Original, and like in Size & color.

James W. Arnold, Esq. - March 1, 1870

Shirley M. [illegible]